ALTA/ACSM LAND TITLE SURVEY


FOR ALL OR PORTIONS OF SECTIONS 2, 3, 4, 8, 9, 10, 11, 14 AND 16,

TOWNSHIP 20 NORTH, RANGE 18 WEST, AND A PORTION OF SECTION 34,

TOWNSHIP 21 NORTH, RANGE 18 WEST OF THE GILA AND ASLT RIVER BASE

MERIDIAN, MOHAVE COUNTY, ARIZONA



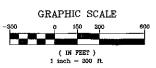

- NOTES:

 1. DATE OF AERIAL PHOTOGRAPH:
 MARCH OF 2005

 2. IMAGES HEREON APPEAR SHIFTED DUE TO
 THE INHERENT QUALITIES OF THE AERIAL
 PHOTOGRAPHY.


 3. THIS PHOTO IS FOR REFERENCE ONLY.
 REFER TO SHEETS 1, 3, 5, 7, 9, 11, 13,
 15, 17, 19, AND 21 FOR THE BOUNDARY
 AND EASEMENT INFORMATION.

 4. APPROXIMATE SCALE IS 1" = 300'

LEGEND

***************************************	PARCEL LINE
	ADJACENT PROPERTY LINE
***************************************	EASEMENT LINE
	CENTERLINE
	SECTION LINE
	SECTIONAL SUBDIVISION LIN
	DEDICATED RIGHT-OF-WAY
•	FOUND PUBLIC LAND CORNI

- FOUND MISC PLAS./ALUM. CAP
- FIBER OPTIC CABLE SIGN TELEPHONE CABLE RISER BOX
- TRANSMISSION TOWER BASE

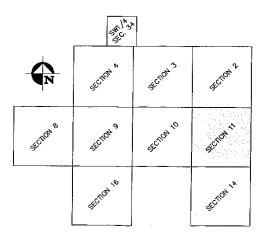



'N VALLEY AND TITLE SURVEY AERIAL PHOTO

DWG NAME 18449-GV5800 ALTA JOB NO. 18449.09.00

SHEET 18 OF 22

Ω N 5920 S. Eastern Avenue, Suite 20 Las Yegos, Nevada 89119 (702) 369–9396 Fax (702) 369-www.stanlevaroup.com Consultants Stanley GOLDEN VALLEY
ALTA/ACSM LAND TITLE SURVEY
SECTION 14 BOUNDARY DWG NAME 18449-GV5800 ALTA

ALTA/ACSM LAND TITLE SURVEY


FOR ALL OR PORTIONS OF SECTIONS 2, 3, 4, 8, 9, 10, 11, 14 AND 16,

TOWNSHIP 20 NORTH, RANGE 18 WEST, AND A PORTION OF SECTION 34,

TOWNSHIP 21 NORTH, RANGE 18 WEST OF THE GILA AND ASLT RIVER BASE

MERIDIAN, MOHAVE COUNTY, ARIZONA



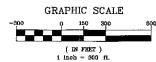

- NOTES:

 1. DATE OF AERIAL PHOTOGRAPH:

- DATE OF AERIAL PHOTOGRAPH:
 MARCH OF 2005
 MAGES HEREON APPEAR SHIFTED DUE TO
 THE INHERENT QUALITIES OF THE AERIAL
 PHOTOGRAPHY.
 THIS PHOTO IS FOR REFERENCE ONLY.
 REFER TO SHEETS 1, 3, 5, 7, 9, 11, 13,
 15, 17, 19, AND 21 FOR THE BOUNDARY
 AND EASEMENT INFORMATION.
 APPROXIMATE SCALE IS 1" = 300'

LEGEND

PARCEL LINE ADJACENT PROPERTY LINE

EASEMENT LINE CENTERLINE

SECTION LINE SECTIONAL SUBDIVISION LINE DEDICATED RIGHT-OF-WAY


FOUND PUBLIC LAND CORNER

FOUND MISC PLAS, /ALUM. CAP

FIBER OPTIC CABLE SIGN TELEPHONE CABLE RISER BOX

TRANSMISSION TOWER BASE

KEY MAP NOT TO SCALE

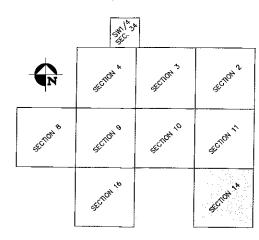




Consultants **Stanley**

GOLDEN VALLEY ACSM LAND TITLE SURVEY TION 14 AERIAL PHOTO

.DWG NAME 18449-GV5800 ALTA JOB NO. 18449.09.00 SHEET 20 OF 22

ALTA/ACSM LAND TITLE SURVEY
FOR ALL OR PORTIONS OF SECTIONS 2, 3, 4, 8, 9, 10, 11, 14 AND 16,
TOWNSHIP 20 NORTH, RANGE 18 WEST, AND A PORTION OF SECTION 34,
TOWNSHIP 21 NORTH, RANGE 18 WEST OF THE GILA AND ASLT RIVER BASE
MERIDIAN, MOHAVE COUNTY, ARIZONA



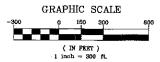

- NOTES:

 1. DATE OF AERIAL PHOTOGRAPH:
 MARCH OF 2005

 2. IMAGES HEREON APPEAR SHIFTED DUE TO
 THE INHERENT QUALITIES OF THE AERIAL
 PHOTOGRAPHY.

 3. THIS PHOTO IS FOR REFERENCE ONLY.
 REFER TO SHEETS 1, 3, 5, 7, 9, 11, 13,
 15, 17, 19, AND 21 FOR THE BOUNDARY
 AND EASEMENT INFORMATION.

 4. APPROXIMATE SCALE IS 1" = 300"


<u>LEGEND</u>

PARCEL LINE ---- ADJACENT PROPERTY LINE EASEMENT LINE CENTERLINE

SECTIONAL SUBDIVISION LINE FOUND PUBLIC LAND CORNER

FOUND MISC PLAS./ALUM, CAP FIBER OPTIC CABLE SIGN

TELEPHONE CABLE RISER BOX TRANSMISSION TOWER BASE

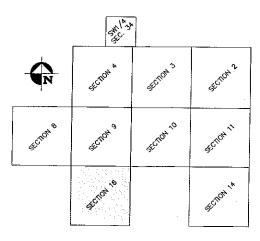




Consultants INC.

Stanley

GOLDEN VALLEY SSM LAND TITLE SURVEY ON 16 AERIAL PHOTO

DWG NAME 18449-GV5800 ALTA JOB NO. 18449.09.00


SHEET 22 OF 22

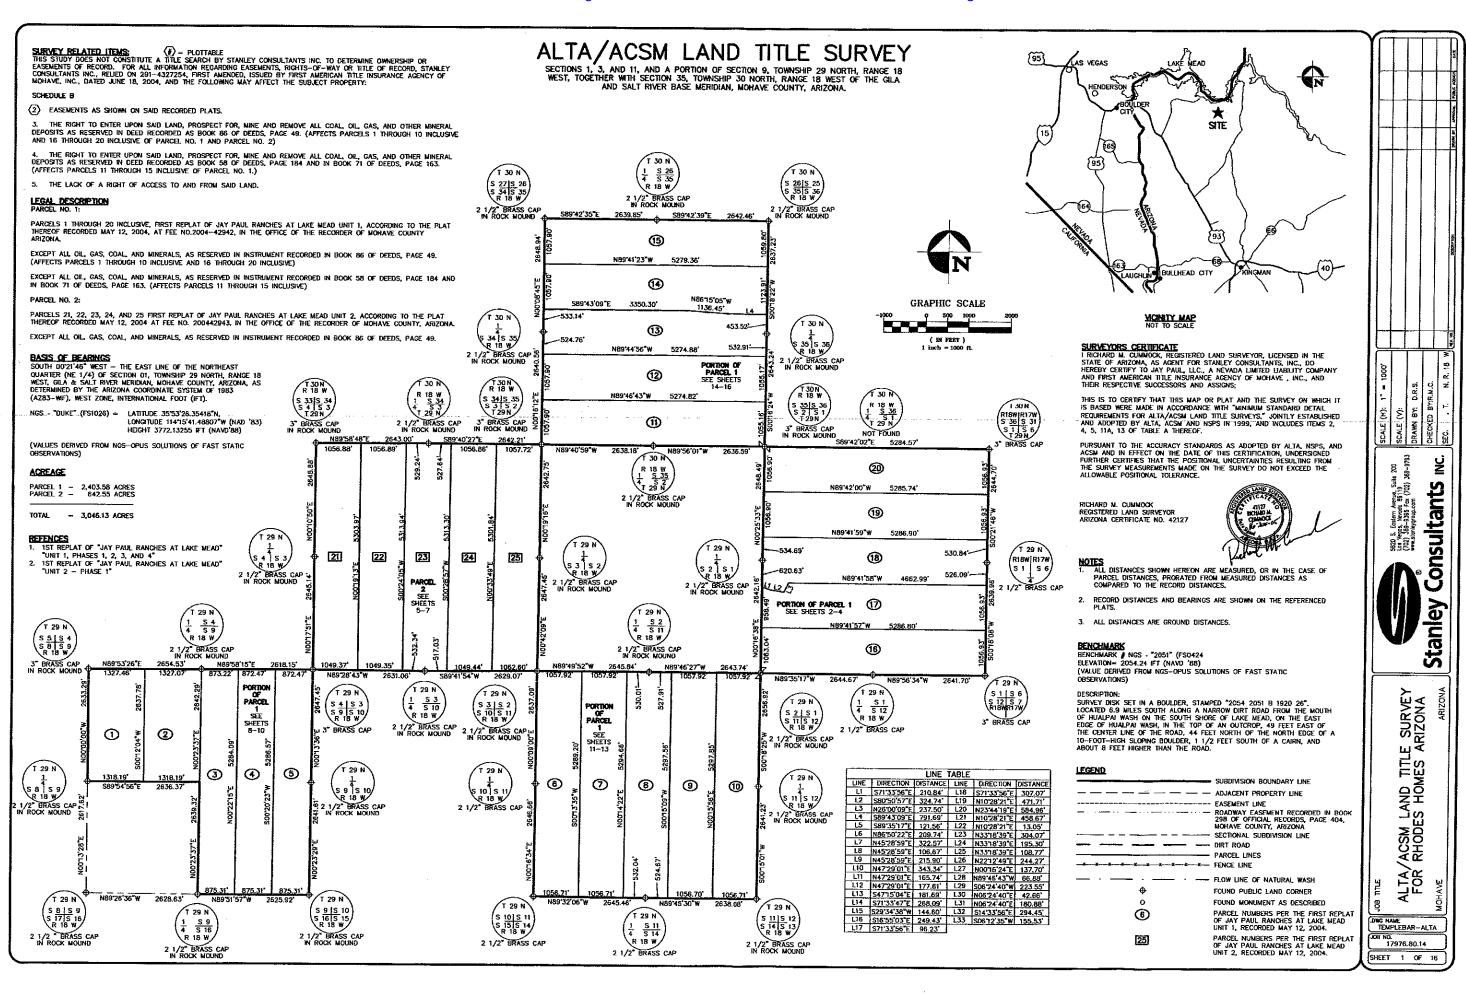


ALTA/ACSM LAND TITLE SURVEY
SECTIONS 1, 3, AND 11, AND A PORTION OF SECTION 9, TOWNSHIP 29 NORTH, RANGE 18
WEST, TOGETHER WITH SECTION 35, TOWNSHIP 30 NORTH, RANGE 18 WEST OF THE GILA
AND SALT RIVER BASE MERIDIAN, MOHAVE COUNTY, ARIZONA.





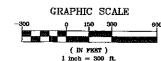

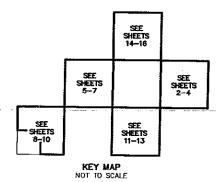

LEGEND

SUBDIVISION BOUNDARY LINE ADJACENT PROPERTY LINE - EASEMENT LINE
- ROADWAY EASEMENT RECORDED IN BOOK 298 OF OFFICIAL RECORDS, PAGE 404, MOHAVE COUNTY, ARIZONA
- SECTIONAL SUBDIVISION LINE ---- DIRT ROAD

PARCEL LINES FENCE LINE FLOW LINE OF NATURAL WASH FOUND PUBLIC LAND CORNER FOUND MONUMENT AS DESCRIBED

6 25

PARCEL NUMBERS PER THE FIRST REPLAT OF JAY PAUL RANCHES AT LAKE MEAD UNIT 1, RECORDED MAY 12, 2004. PARCEL NUMBERS PER THE FIRST REPLAT OF JAY PAUL RANCHES AT LAKE MEAD UNIT 2, RECORDED MAY 12, 2004.

Consultants Stanley

ACSM LAND TITLE SURVEY RHODES HOMES ARIZONA

.DWG NAME TEMPLEBAR--ALTA JOS NO. 17976.80.14

SHEET 3 OF 16

T 29 N 1 5 2 | S 1 R 18 W 2 1/2" BRASS CAP IN ROCK MOUND